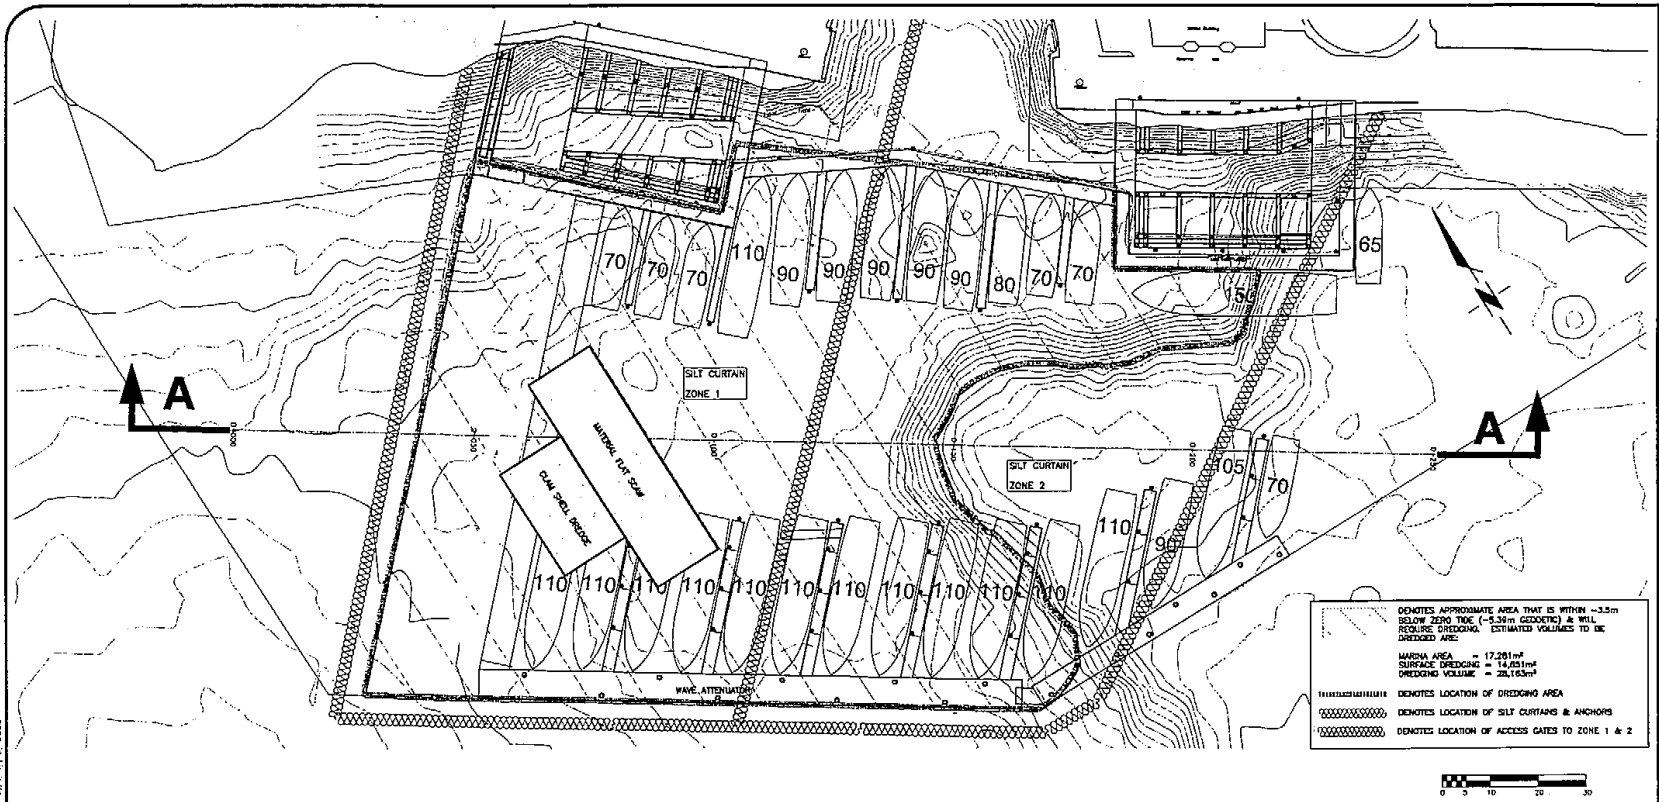

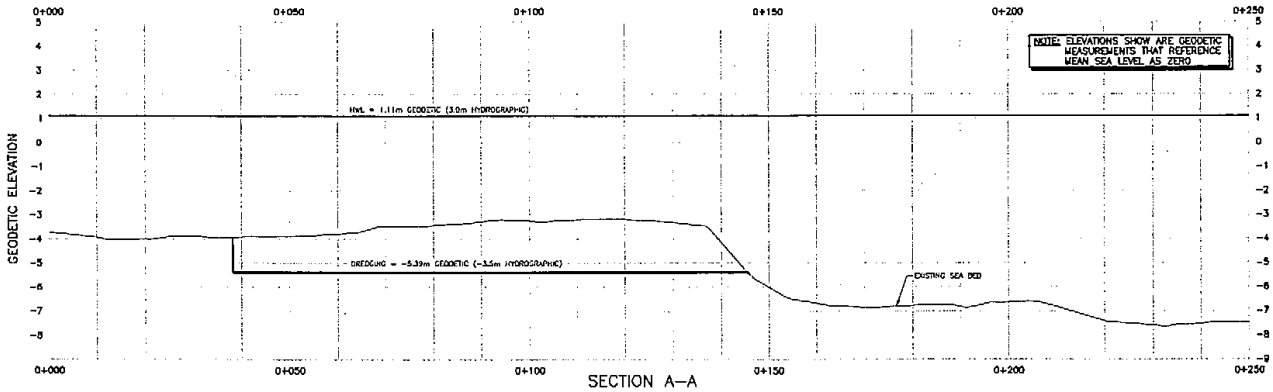

SECTION A–A

PRELIMINARY
NOT FOR CONSTRUCTION

PROFESSIONAL ENGINEER'S SEAL

	DATE	REVISION	DWN	CHK
01	2008/01/07	ISSUED FOR REVIEW	CM	DCS
02	2010/10/08	RE-ISSUED FOR REVIEW	KB	CZ

LEGEND

	EXISTING	PROPOSED
WATER		
SANITARY SEWER		
STORM SEWER		
CURB & GUTTER		
PAVEMENT EDGE		
U.G. TELEPHONE		
U.G. HYDRO		
GAS		
MANHOLE		
VALVE		
CATCH BASIN		
FIRE HYDRANT		
WATER METER		
CLEAN OUT		
DITCH/SWALE		
UTILITY POLE	P.P. or Y.P.	

CLIENT: COMMUNITY MARINE CONCEPTS

PROJECT: VICTORIA INTERNATIONAL YACHT & HARBOUR CLUB

LOCATION: VICTORIA, B.C.

TITLE: DREDGING PLAN & CROSS SECTION

DATE 2010/10/08 | SHEET FIGURE 11 | REV. 02

DESIGNED D. SHEARER

DRAWN K. BATE | CHECKED C. ZAMORA

H. SCALE 1:1000 | V. SCALE 1:100 | CPM/#

CHATWIN ENGINEERING LIMITED
1614 MOREY ROAD, NANAIMO, B.C., V9S 1J7
T. 250-753-9171 F. 250-754-4458 WWW.CHATWINENGINEERING.COM